



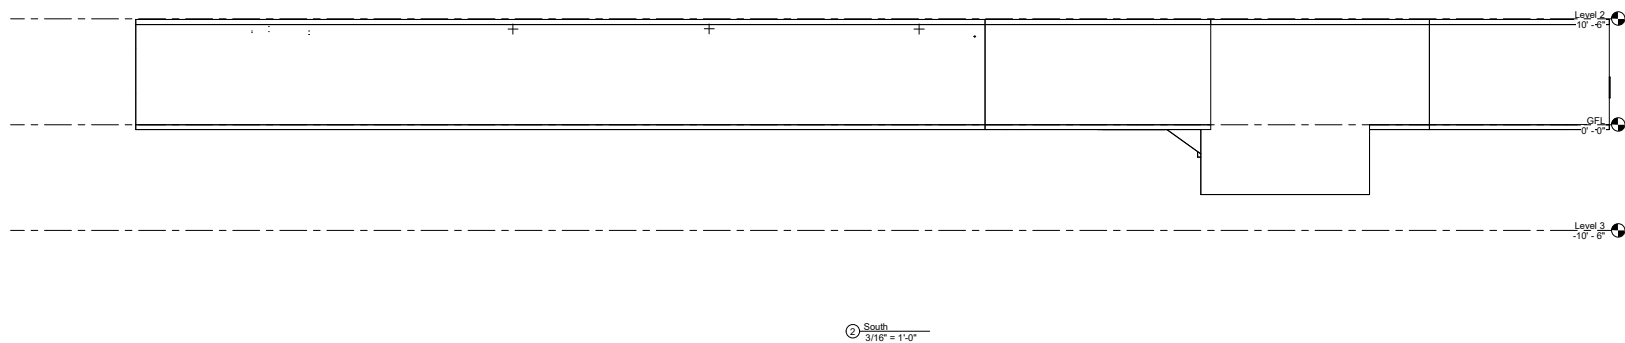

Owner	
Bureau Paris 14	
Ground floor plan	
Project Number	Project Number
Date	14-02-2026
Drawn By	-
Checked By	-
A101	
Scale	3/16" = 1'-0"

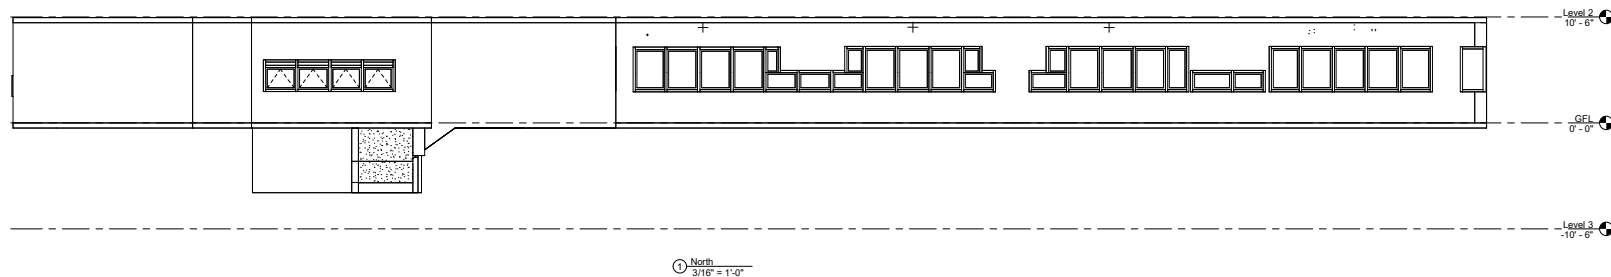

Owner	
Bureau Paris 14	
Ground ceiling plan	
Project Number	Project Number
Date	14-02-2014
Drawn By	
Checked By	
A102	
Scale	$3/16" = 1'$

[illegible]

Owner

Bureau Paris 14

North-South
Elevation

Project Number	Project Number
----------------	----------------


Date	14-02-2026
------	------------

Drawn By	-
----------	---

Checked By	-
------------	---

A103

Scale $3/16" = 1'-0"$

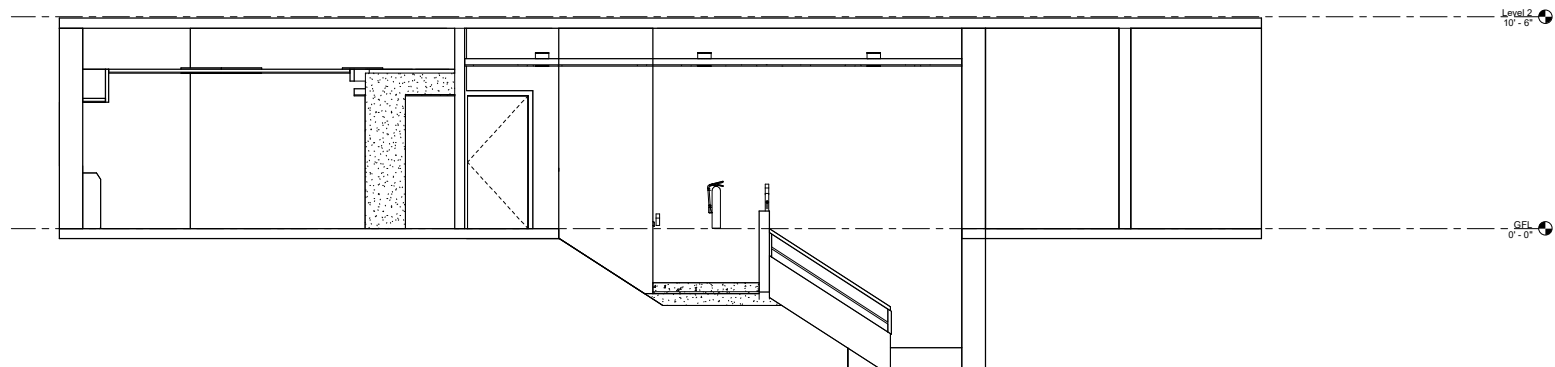[illegible]

Internal Elevation
3a & 4a

Scale	3/8" = 1'-0"
-------	--------------